Cross-Section View
Towards Audience

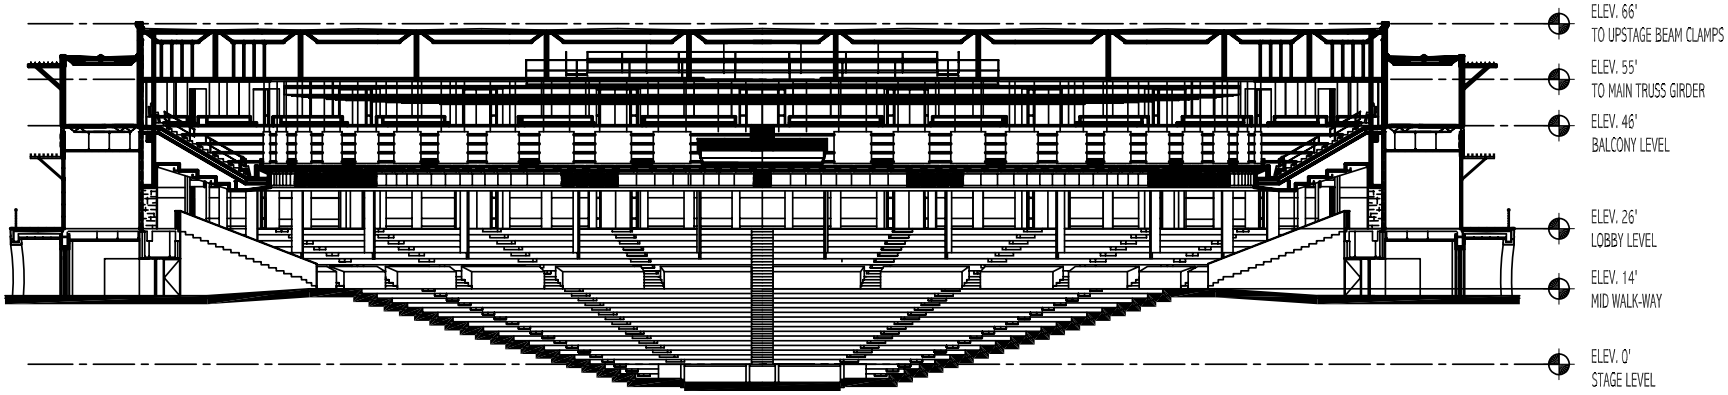

40' 0 40'

Project : RIVERBEND CENTRE AUSTIN, TEXAS			Drawing : CROSS–SECTION VIEW
Date : 07.01.02	Draftsman : MBM	Revisions - -	Sheet #: X
Job # : N/A	Scale : SHOWN		This drawing and it's inherent concepts are the sole property of LD Systems, Inc. and shall not be reproduced, copied or displayed without the express consent and permission of LD Systems, Inc.
File : I:\DWGARC\LDPROJ\FACILITY\RIVERBEND\SECTION AUD.DWG		Approved :	LD SYSTEMS Houston, Texas (713) 695–9400